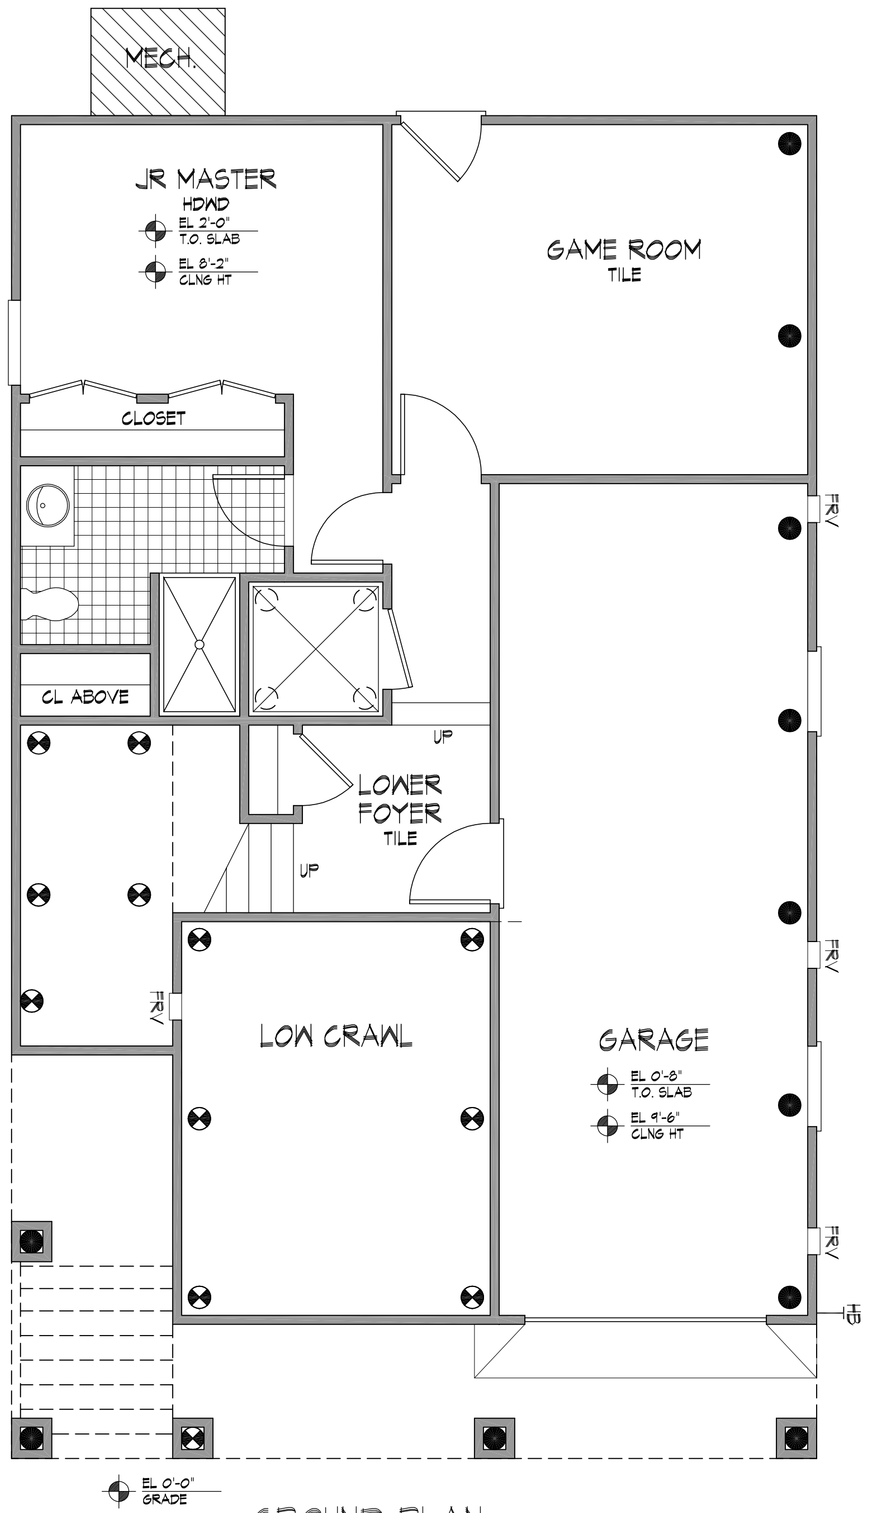

GROUND PLAN

617 SQ FT SCALE 1/4" = 1'

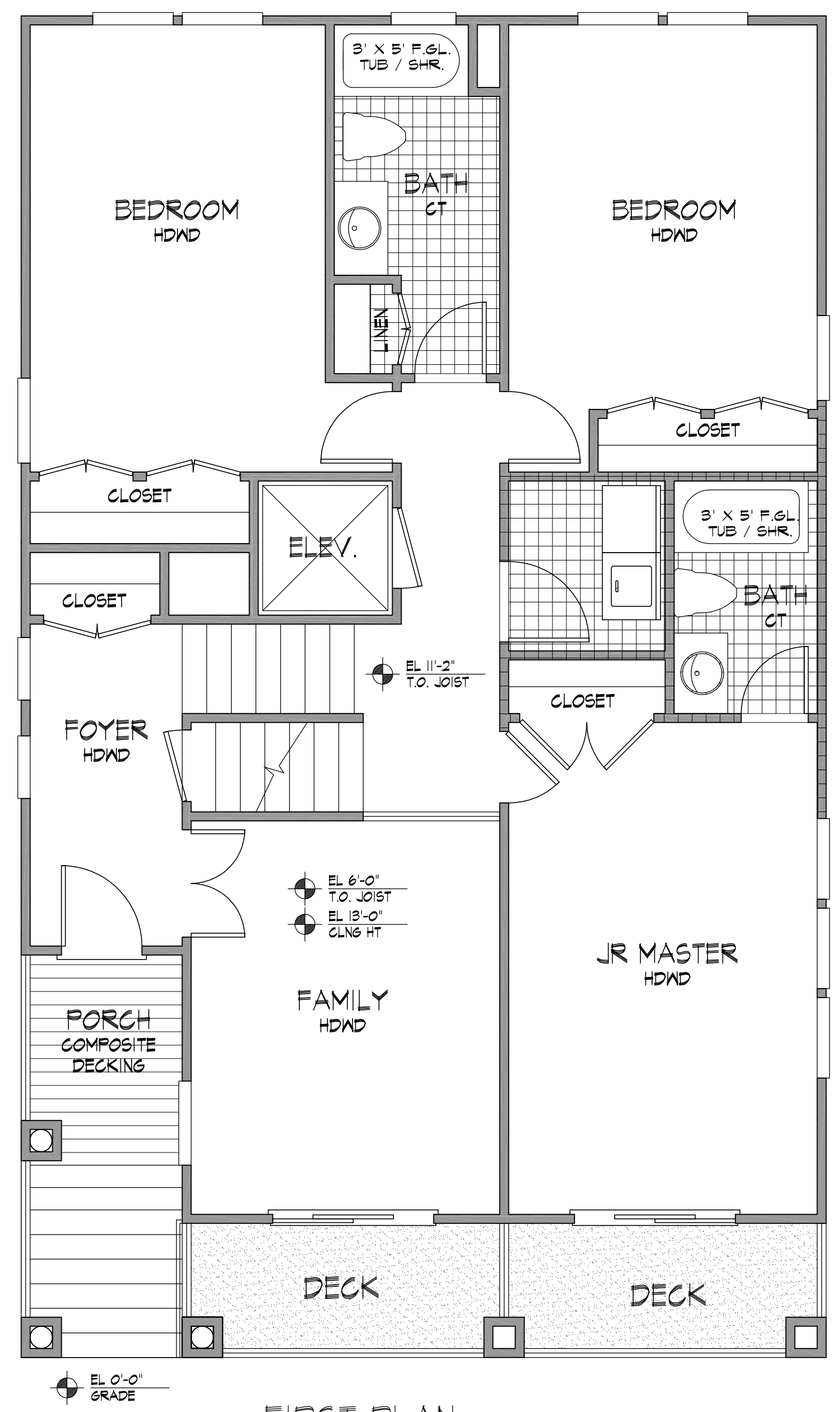

FIRST PLAN

1290 SQ FT SCALE 1/4" = 1'

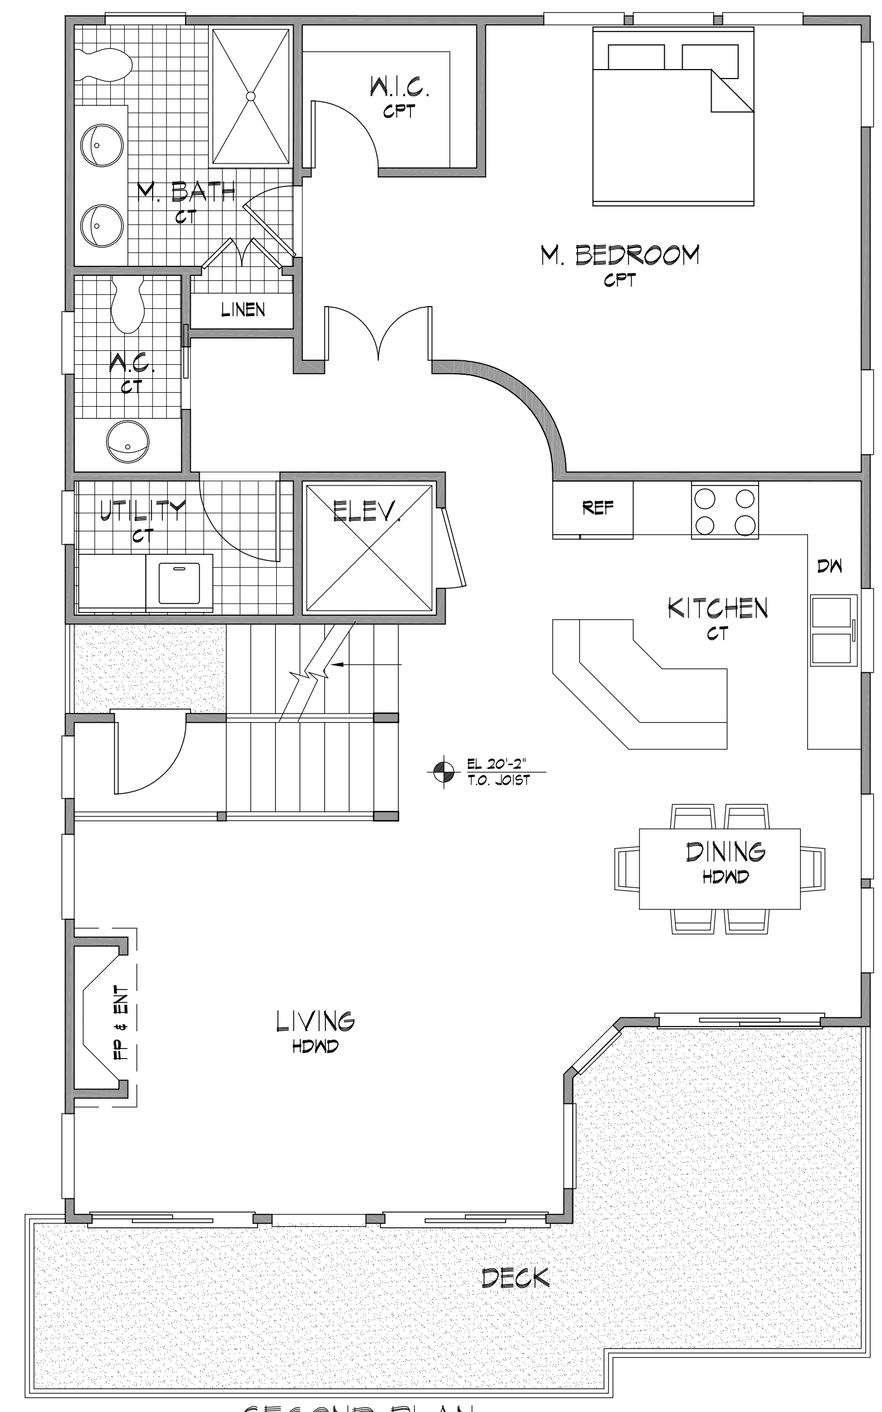

SECOND PLAN

1230 SQ FT SCALE 1/4" = 1'

FLOOR PLANS

SCALE: 1/4" = 1'-0" APPROVED BY: DRAWN BY:

DATE: 020609 CHECKED BY:

REVISION:

REVISION:

DRAWING NUMBER A-2

ALU-NSFR
ATLANTIC AVE
LONG BEACH TOWNSHIP
OCEAN COUNTY NEW JERSEY

DAVID A. GAFFIN
ARCHITECT

NJ REG: AI 15796

STUDIO
TAGLAND
DESIGNS LLC

6314 LONG BEACH BLVD., HARVEY CEDARS, NJ 08008 (609) 361-8128